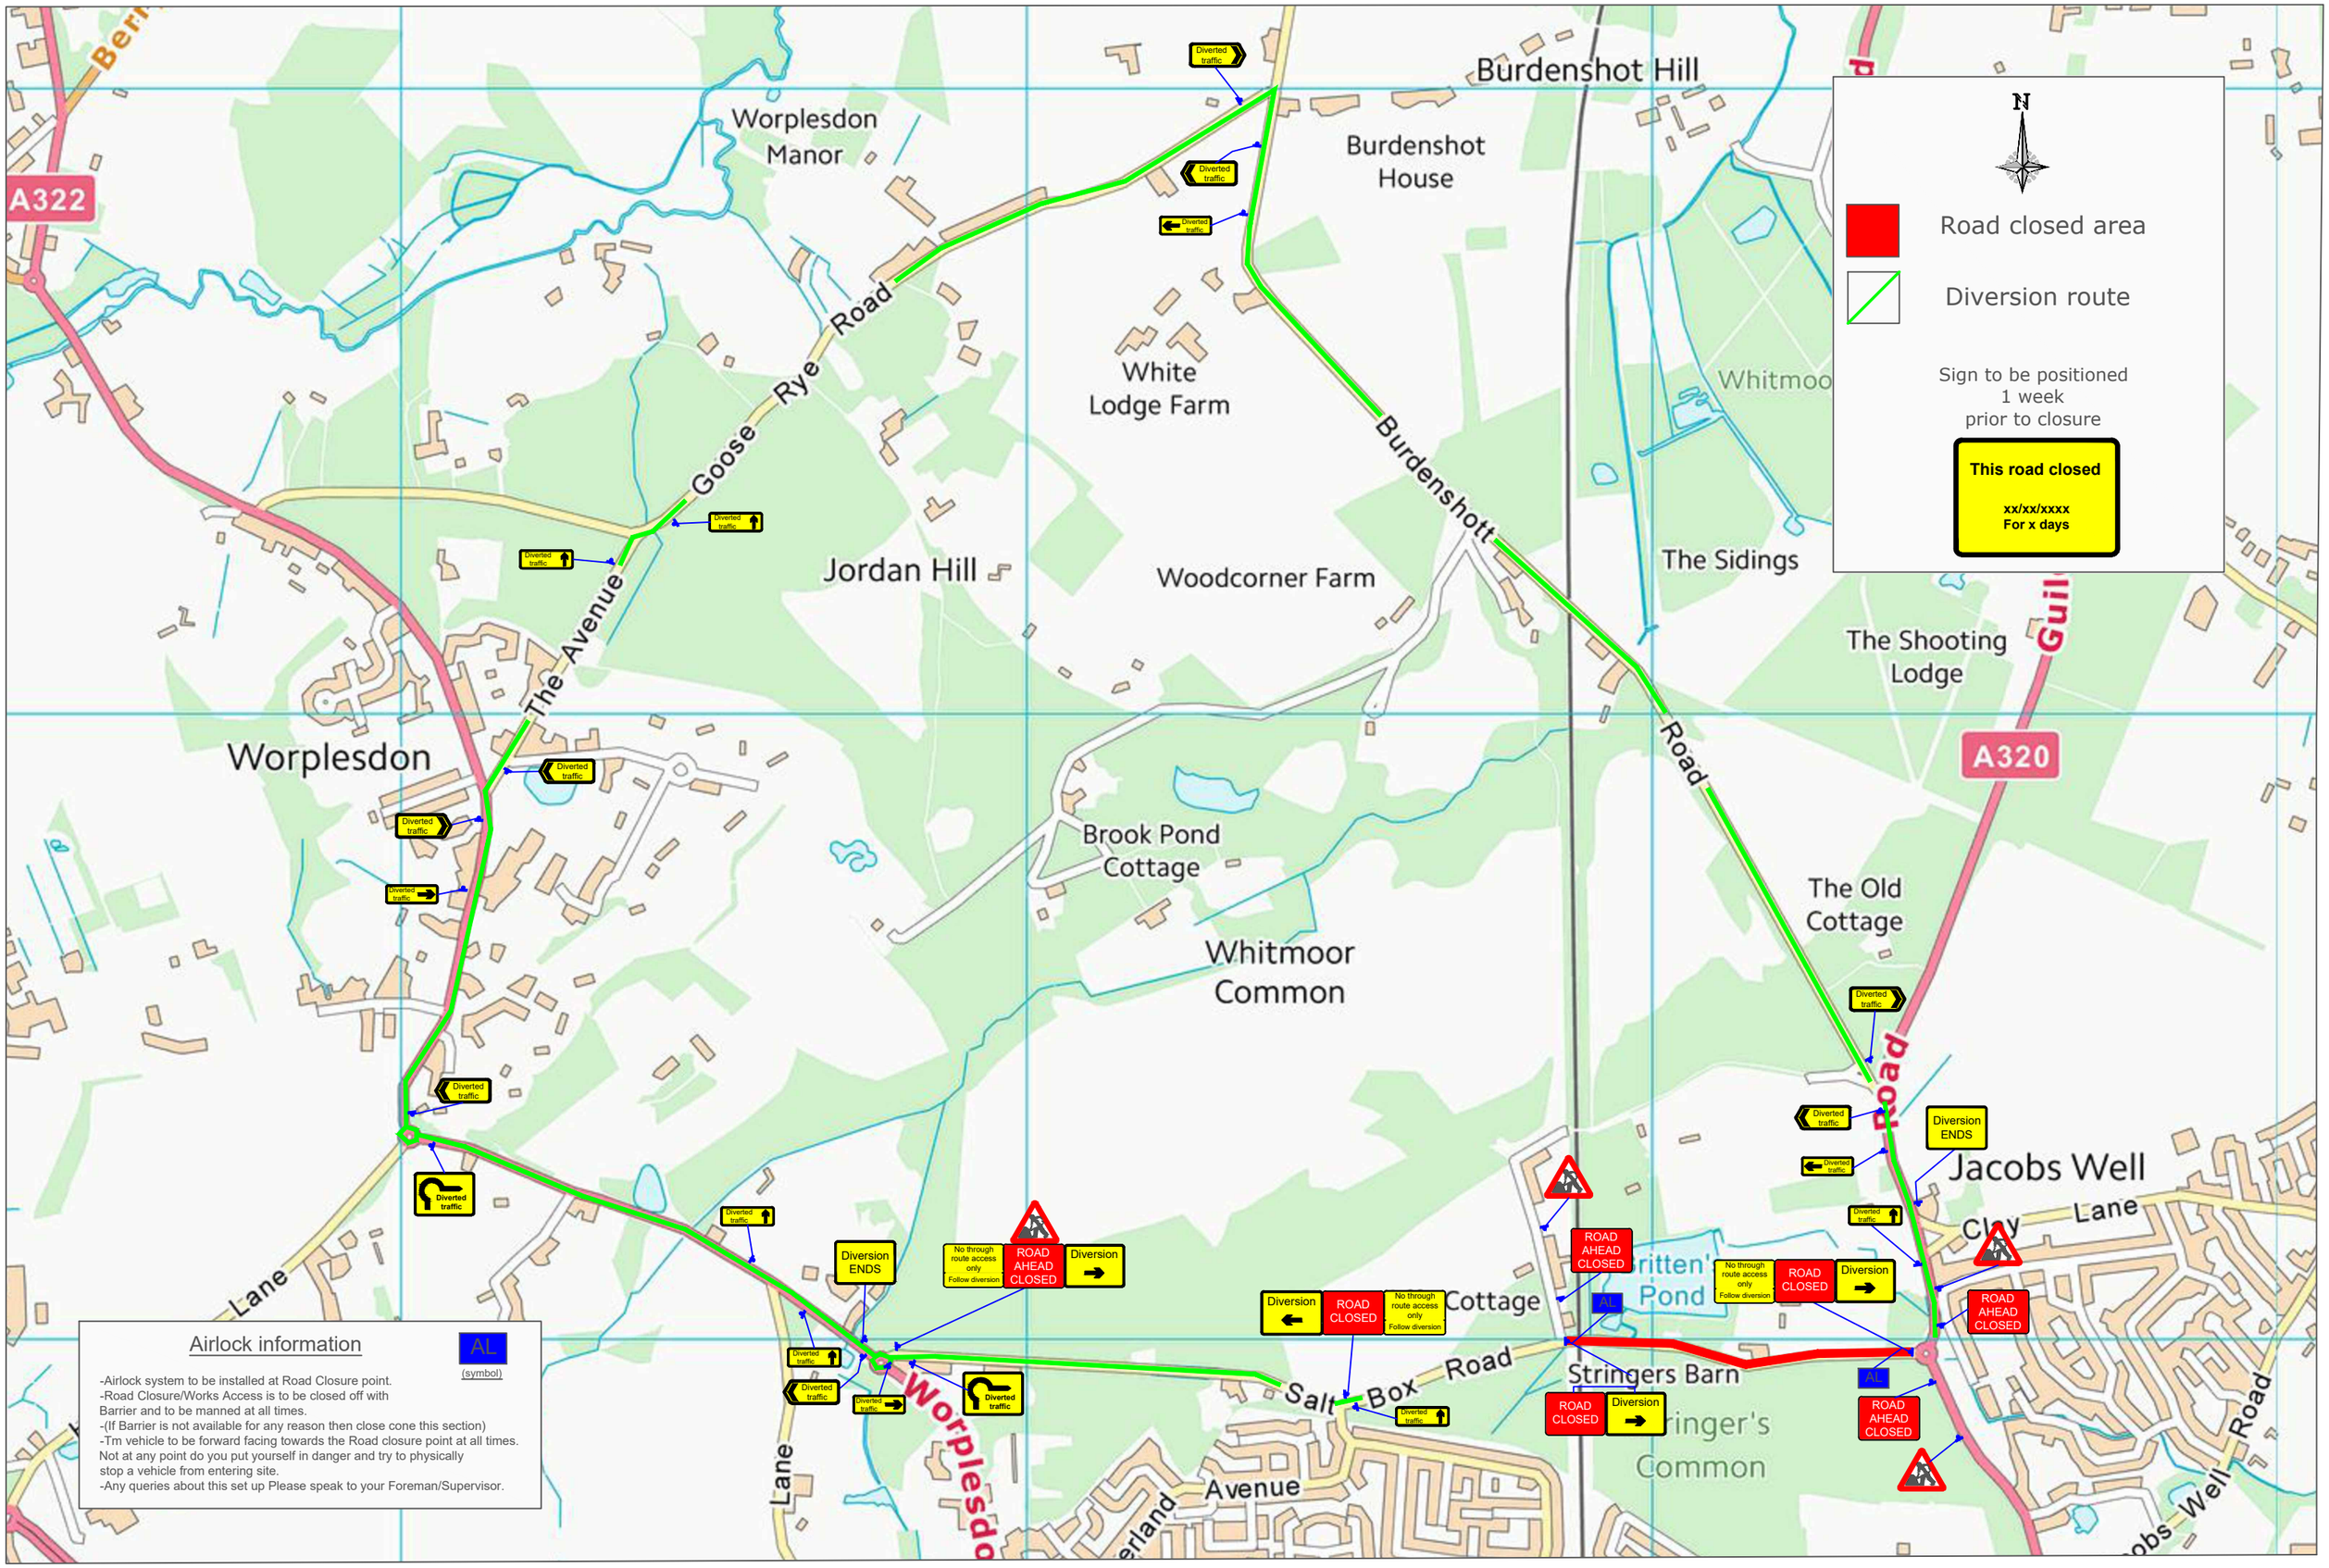

Airlock information

AL (symbol)

-Airlock system to be installed at Road Closure point.
-Road Closure/Works Access is to be closed off with Barrier and to be manned at all times.
-(If Barrier is not available for any reason then close cone this section)
-Tm vehicle to be forward facing towards the Road closure point at all times. Not at any point do you put yourself in danger and try to physically stop a vehicle from entering site.
-Any queries about this set up Please speak to your Foreman/Supervisor.

Drn:	JB
Chk:	ZW
App:	/
Date:	06.11.23

Client: Milestone

Project: Salt Box Road, Jacob's Well, Guildford - GU4 7PX

Office copy | Issued to site | Issued to client

Drawing: Traffic management arrangement for a Road Closure/Diversion

Drawing no: 2562-RCD-SBR-01
Revision:
Scale: NTS